Exhibit A

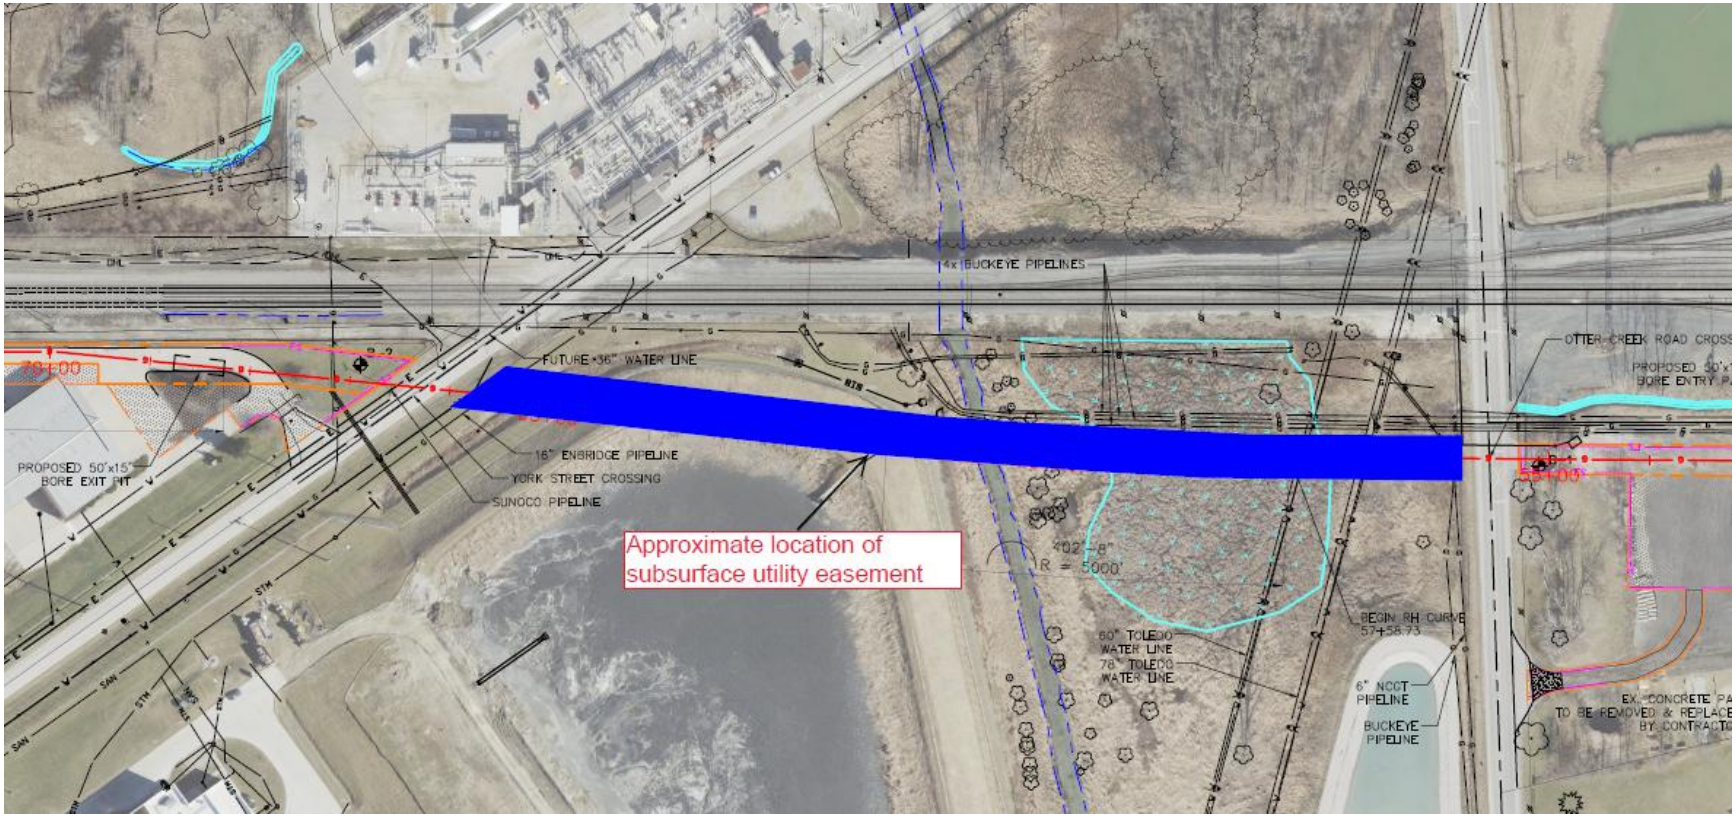
4x BUCKEYE PIPELINES
FUTURE 36" WATER LINE
16" ENBRIDGE PIPELINE
YORK STREET CROSSING
SUNOCO PIPELINE
PROPOSED 50'x15'
BORE EXIT PIT
Approximate location of
subsurface utility easement
402'-8"
R = 5000'
60" TOLEDO
WATER LINE
78" TOLEDO
WATER LINE
BEGIN RH CURVE
57+58.73
6" NCCT
PIPELINE
BUCKEYE
PIPELINE
OTTER CREEK ROAD CROSS
PROPOSED 50'x
BORE ENTRY P
EX. CONCRETE PA
TO BE REMOVED & REPLACE
BY CONTRACTO