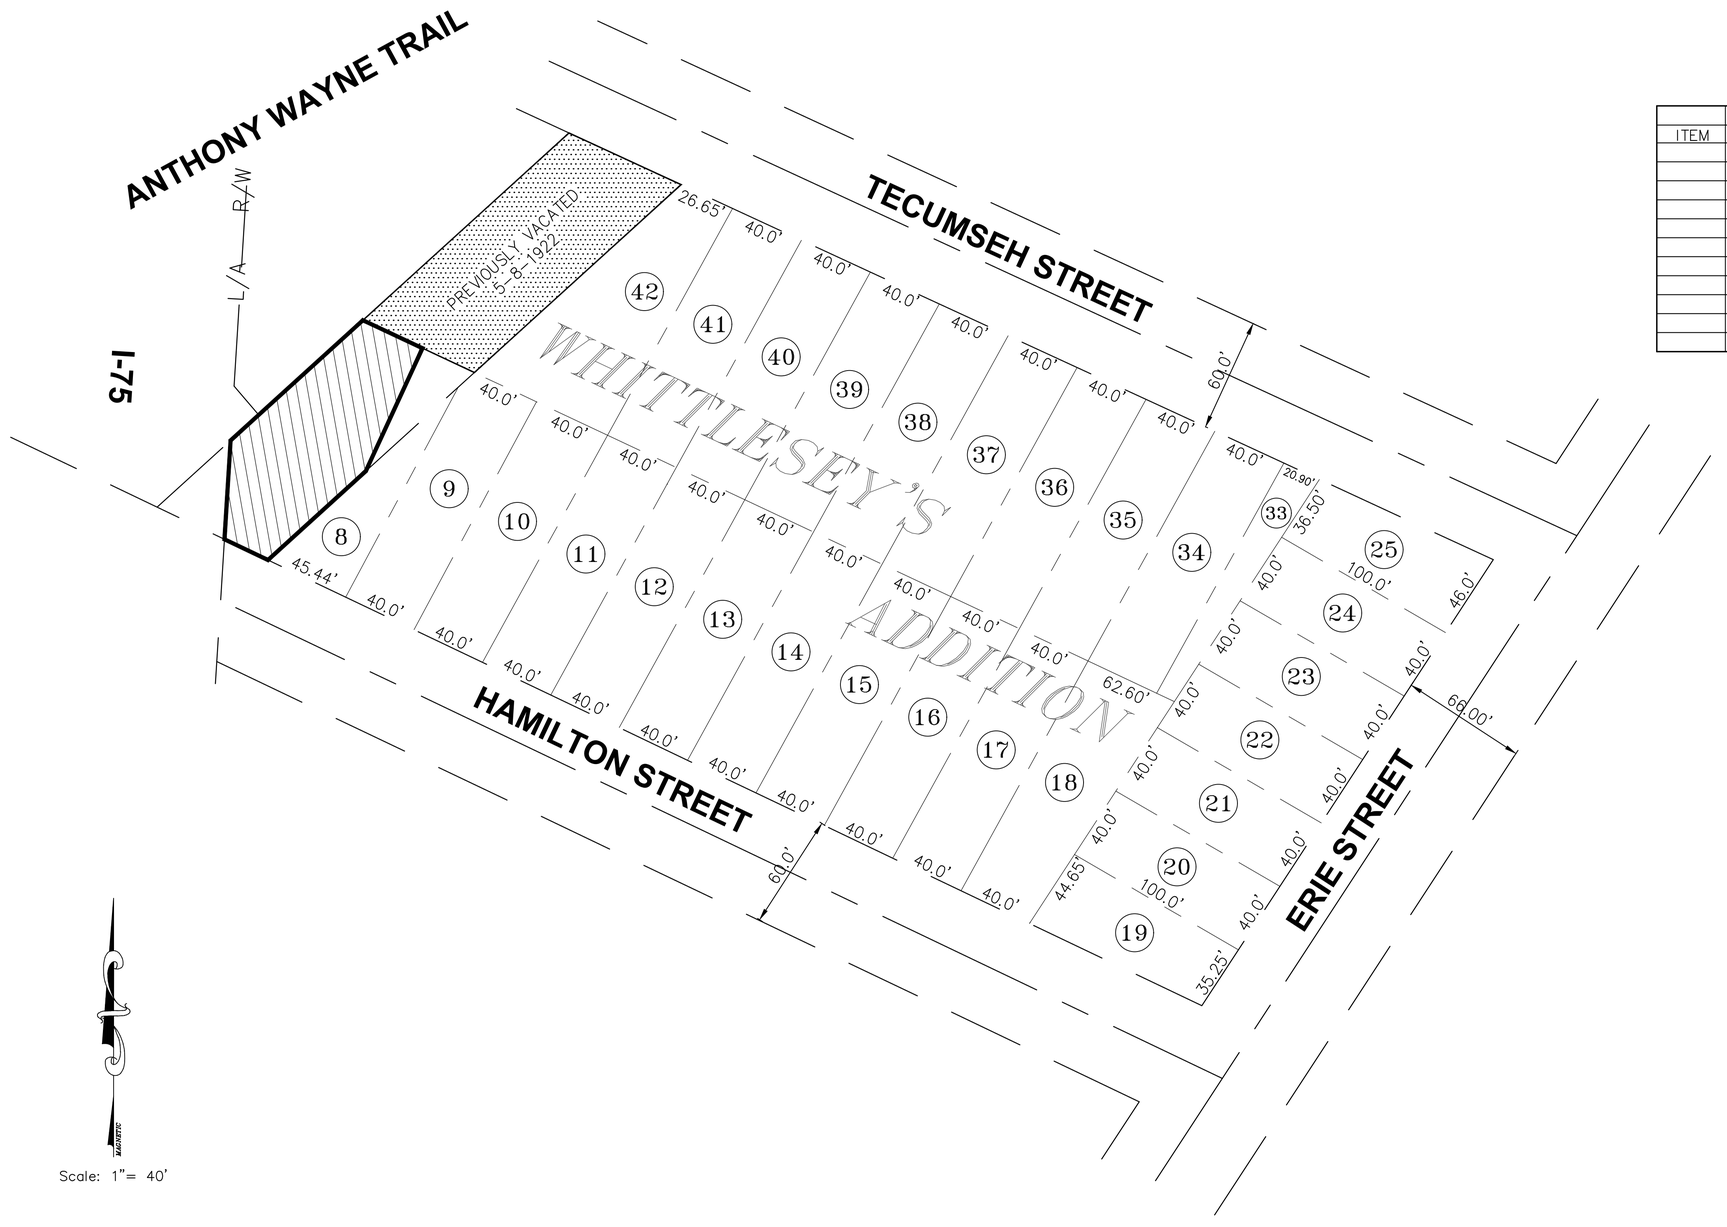

Scale: 1"= 40'

ESTIMATE

LABOR TO BE PERFORMED AND MATERIALS TO BE FURNISHED TO ADJUST, REALIGN AND REPLACE EXISTING STRUCTURES AND IMPROVEMENTS.

ITEM	DESCRIPTION	UNIT	UNIT PRICE	ESTIMATE QUANTITY	ESTIMATE AMOUNT
	Area to be Vacated	S.F.		7148.2	
	NO WORK REQUIRED				
	Special Engineering Costs	LUMP			$75.00
	TOTAL COST				$75.00

LEGEND

Area to be Vacated

Area Previously Vacated

Ordinance No. xxx
Resolution No. 403-24
Atlas Sheet No. 10

VACATION: Hunt Street

VACATE A PORTION OF HUNT STREET FROM THE N.E. RIGHT OF WAY OF HAMILTON STREET TO THE REAR LOT LINE OF LOTS 9 AND 42 OF WHITTLESEY'S DIVISION EXTENDED TO THE N.W. RIGHT OF WAY LINE OF HUNT STREET, IN THE CITY OF TOLEDO, LUCAS COUNTY, OHIO.

THE ABOVE DESCRIBED PUBLIC RIGHT-OF-WAY IS THE SUBJECT OF A PETITION FOR VACATION. THE DIVISION OF ENGINEERING SERVICES SUBMITS THIS PLAN AND ESTIMATED COSTS.

COMMISSIONER, ENGINEERING AND CONSTRUCTION MANAGEMENT — DATE

Drawn By: A.J.S. Checked By: _____

Date Passed: _____ Date Approved: _____