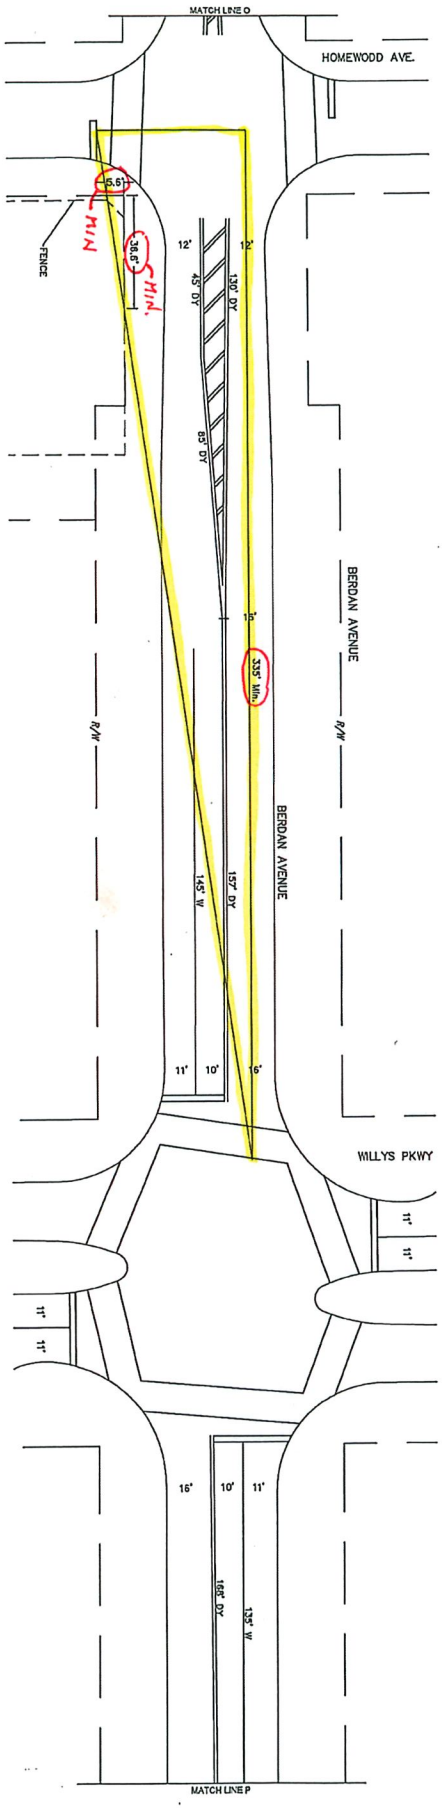

3726 Homewood
BZA25-00018

	BERDAN RD.	SIGHT TRIANGLE FOR BERDAN & HOMEWOOD CITY OF TOLEDO DEPT. OF PUBLIC SERVICE, DIVISION OF TRANSPORTATION	Date: Calculated: Checked:	Revisions	Date:	0 10 20 40 Horizontal Scale in Feet	N